| Development Parking Breakdown | | | |
|---|---|---|---|
| | UNITS | REQ | PROVIDED |
| 1 BEDROOM | 51 | 51 | 51 |
| 2 BEDROOMS | 73 | 146 | 146 |
| 3 BEDROOMS | 16 | 32 | 32 |
| **TOTAL NO OF UNITS** | **140** | **229** | **229** |
| **Visitor** | | **28** | **13** |
| | | | |
| Parking Type breakdown On site | Single Parking Spaces (B) | | **162** |
| | Tandom Parking Spaces (B) | | **26** |
| | Single Parking Spaces (LG) | | **54** |
| | | | |
| | | **Total** | **242** |
| | | | |
| **Total visitor parking spaces required** | | | **28** |
| ***Visitor parking spaces surrounding the site to be used by the development (TBC from traffic engineer) *** | | | *15* |
| *Visitor spaces provided on site* | | | *13* |

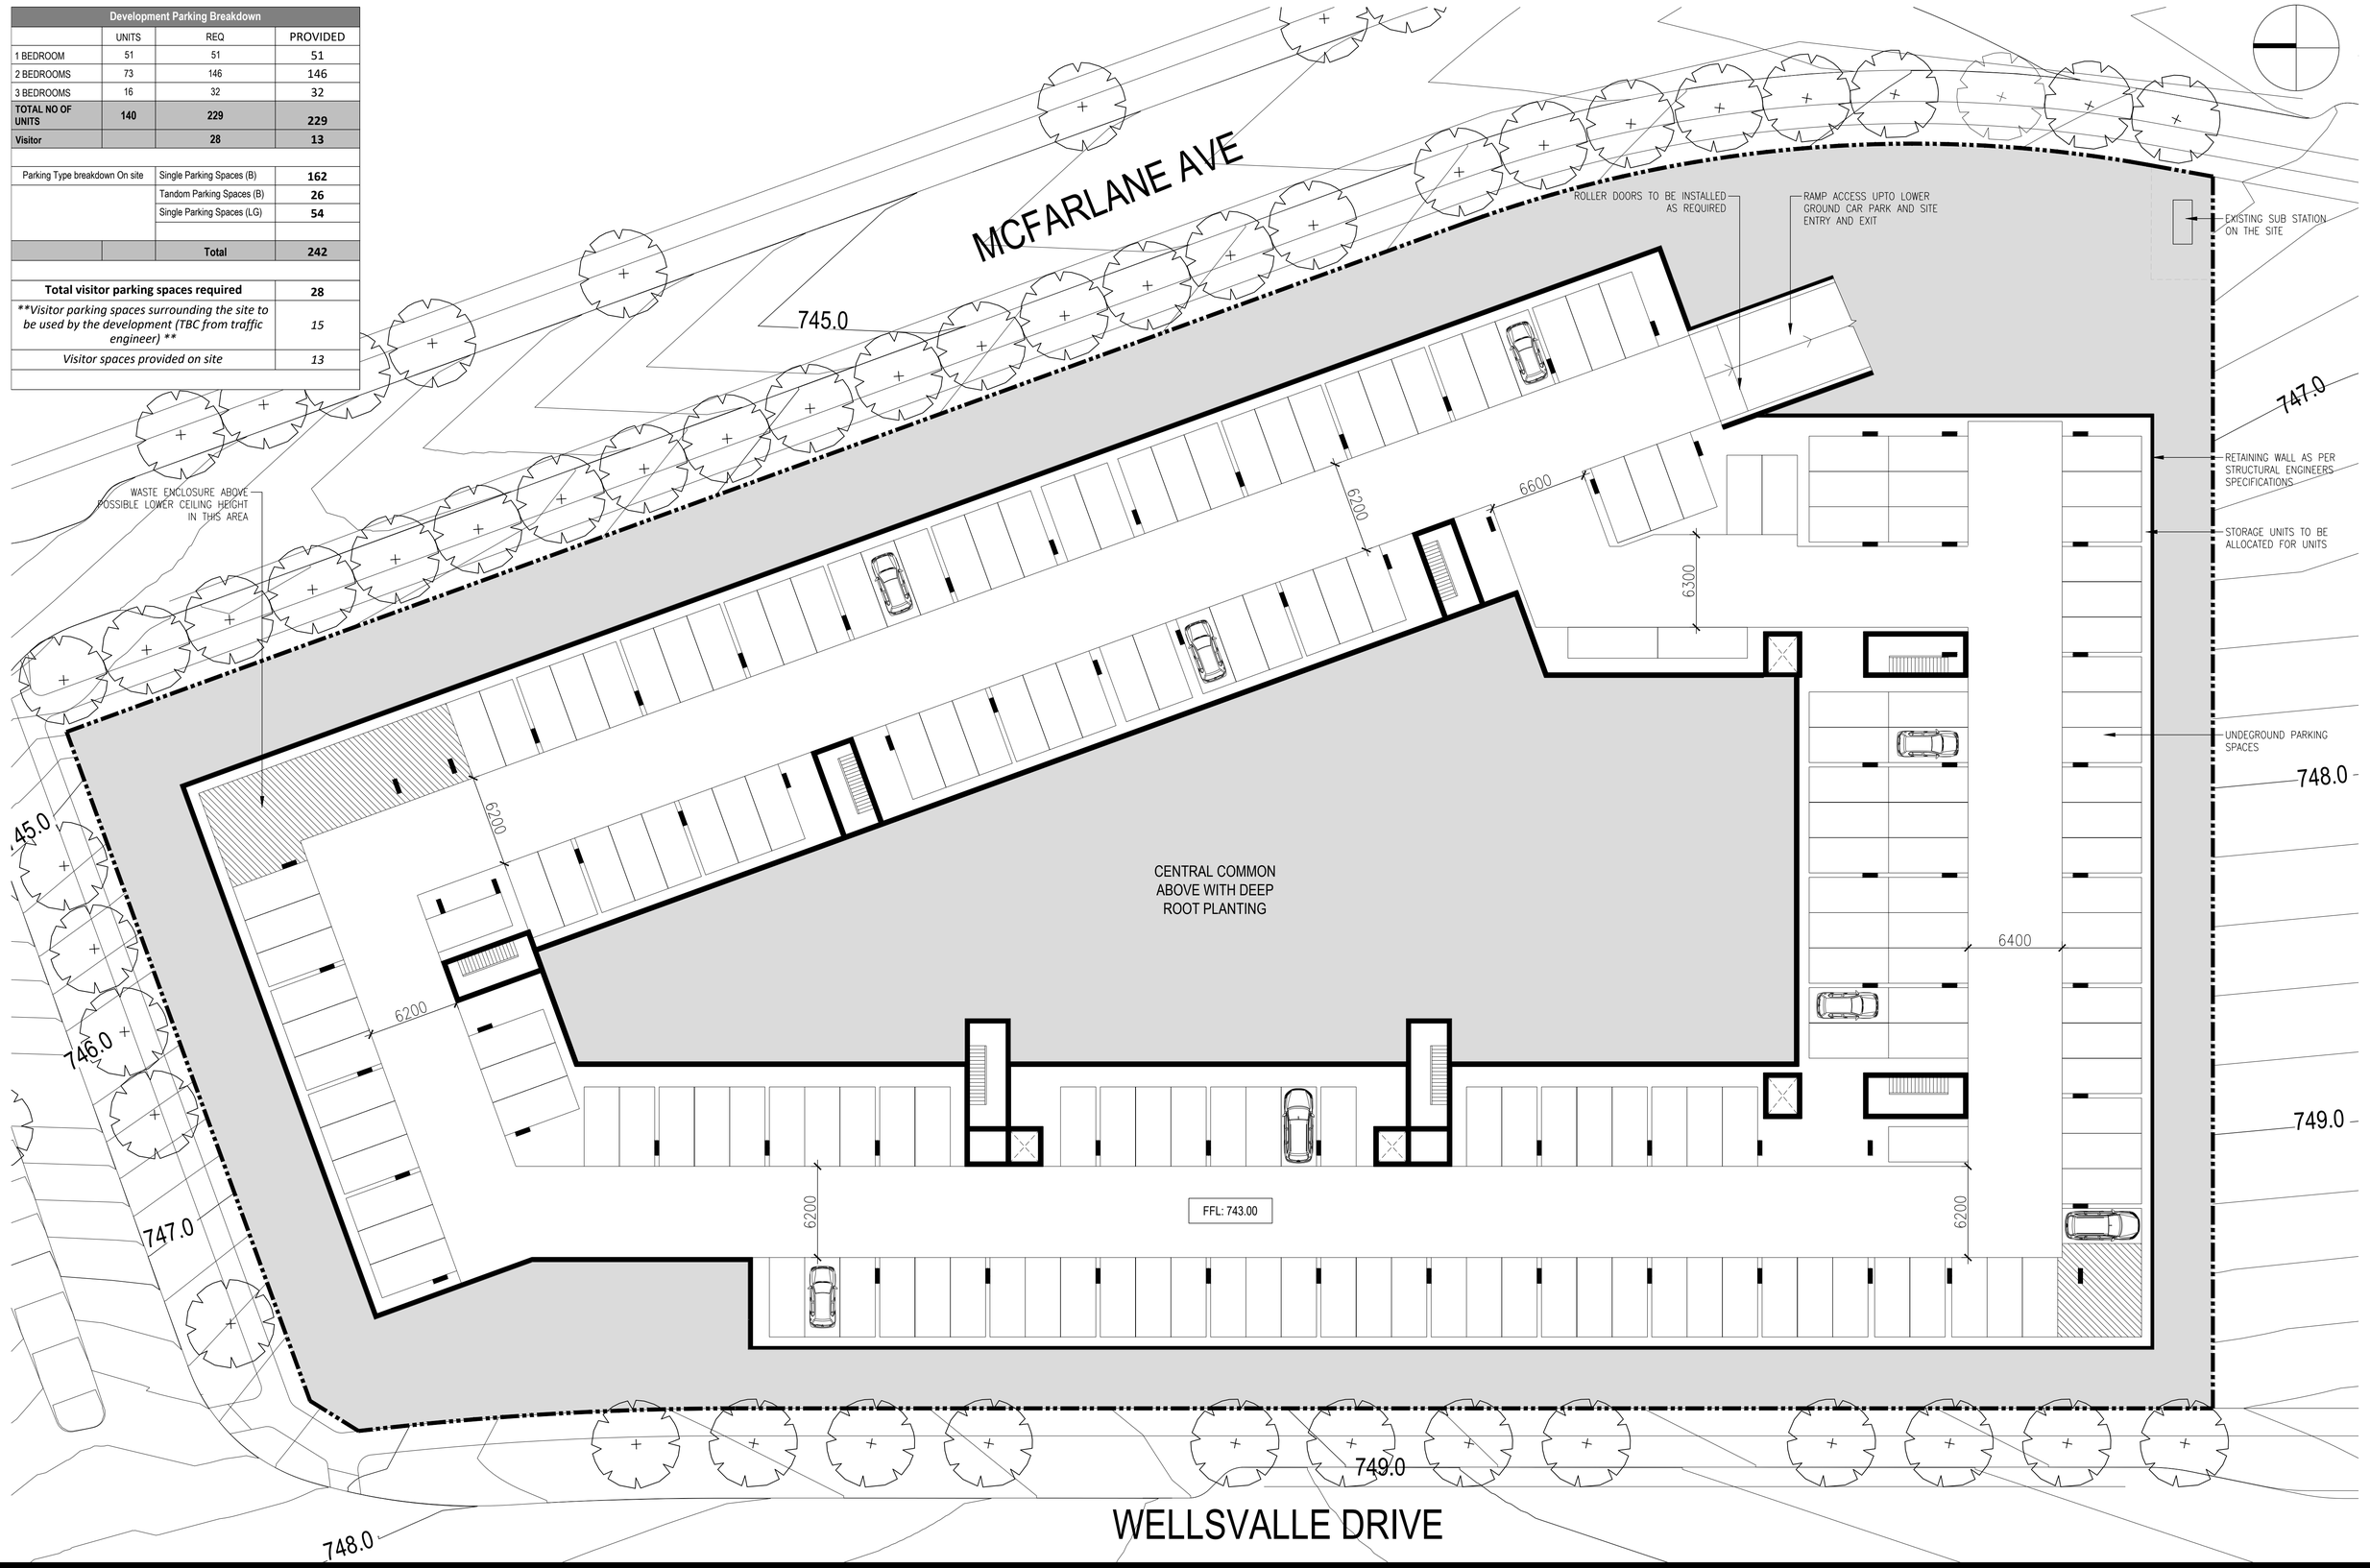


dna ARCHITECTS

PEET - 2008 - LOT 566GOOGONG CONCEPT

**BASEMENT FLOOR PLAN**

1:200 @ A1